"The Bluffs of Orange Beach"

Interior Lot Design / 4 Bedroom Cottage

Lot No. 6

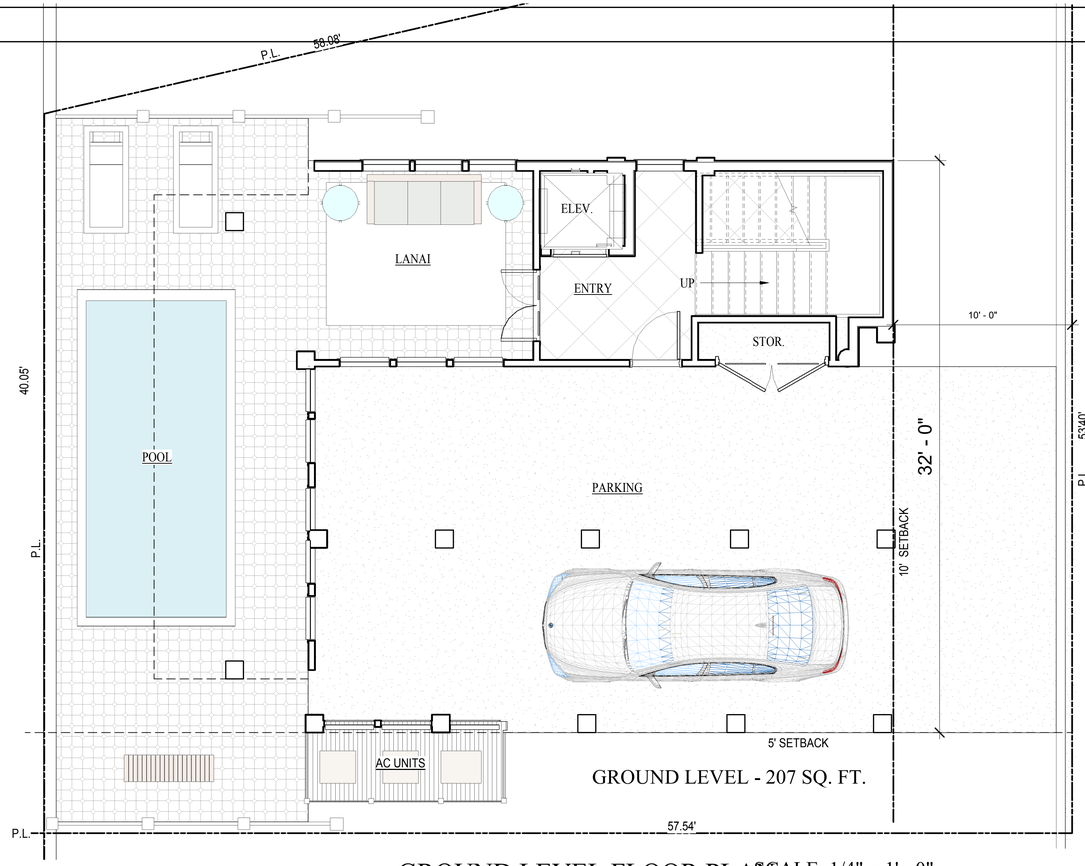

GROUND LEVEL FLOOR PLAN

SCALE: 1/4" = 1' - 0"

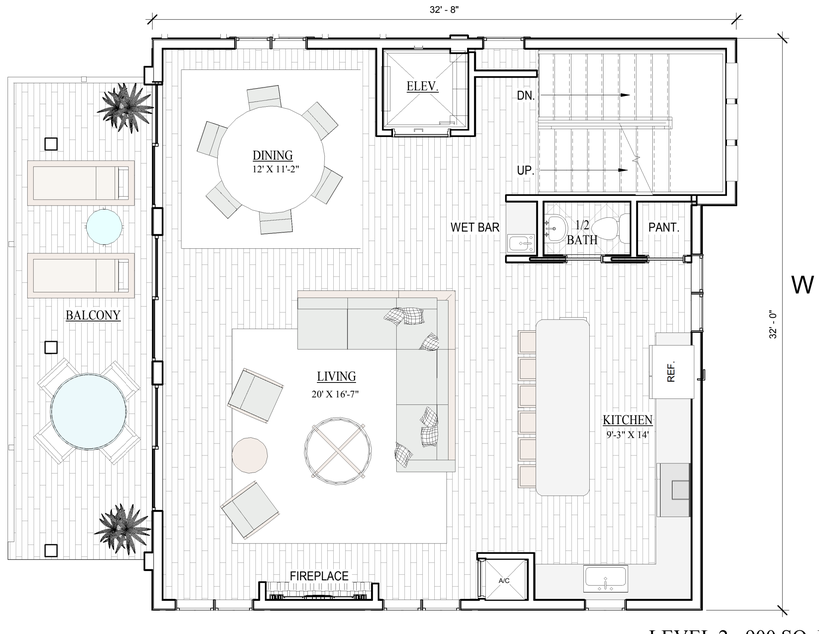

SCALE: 1/4" = 1' - 0"

LEVEL 2 FLOOR PLAN

LEVEL 2 - 900 SQ. FT.

N
W E
S

LOT 6 HOUSE PERSPECTIVE - FRONT

GROUND LEVEL - 207 SQ. FT.
LEVEL 2 - 900 SQ. FT.
LEVEL 3 - 1002 SQ. FT.
LEVEL 4 - 628 SQ. FT.

TOTAL - 2737 SQ. FT.

Cunningham & Head

NOTE: A COMPLIANT FIRE SPRINKLER SYSTEM SHALL BE INSTALLED WITHIN THE STRUCTURE PER IRC R313.2 (AS AMENDED)

RE/MAX Paradise

EQUAL HOUSING OPPORTUNITY

REALTOR MLS

HENRY NORRIS & ASSOCIATES

ARCHITECTURE & ENVIRONMENTAL DESIGN

30 N. PALAFOX
PENSACOLA, FL
32502
(850)432-6011
FAX 435-9001

The Bluffs Interior Lot 6
Orange Beach, AL

JOB #: Project Number
CAD: BK
CHECKED: HN
DATE: 3/05/2020

REVISIONS:

SEAL:

-PRELIMINARY- NOT FOR CONSTRUCTION

SHEET TITLE:
GROUND LEVEL & LEVEL 2 PLANS

A002

"The Bluffs of Orange Beach"

Interior Lot Design / 3 Bedroom Cottage

Lot No. 6

LEVEL 3 FLOOR PLAN

SCALE: 1/4" = 1' - 0"

LEVEL 3 - 1002 SQ. FT.

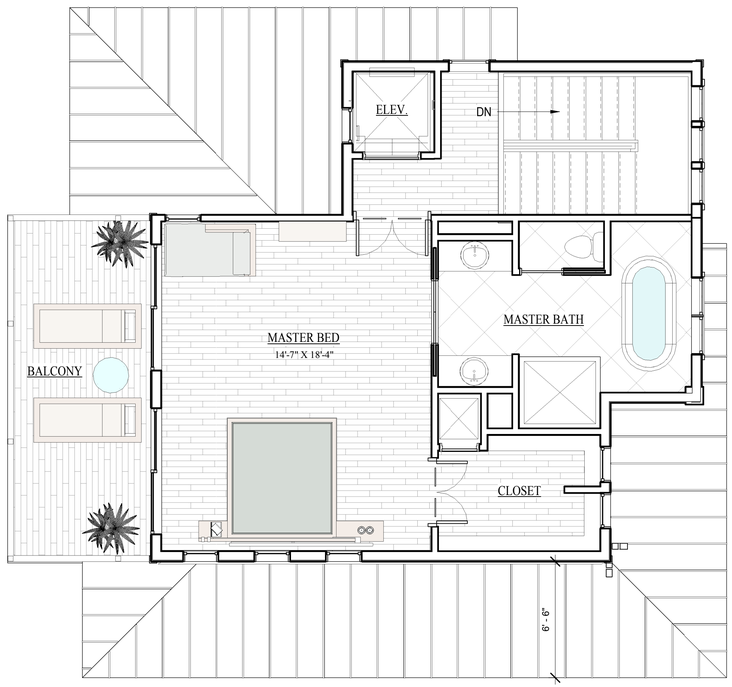

N

W E

S

LEVEL 4 FLOOR PLAN

SCALE: 1/4" = 1' - 0"

LEVEL 4 - 628 SQ. FT.

REAR PRIVACY WALL NOT DEPICTED

LOT 6 HOUSE PERSPECTIVE - REAR

EQUAL HOUSING OPPORTUNITY

REALTOR MLS

Cunningham & Head

RE/MAX Paradise

HENRY NORRIS & ASSOCIATES

ARCHITECTURE & ENVIRONMENTAL DESIGN

30 N. PALAFOX
PENSACOLA, FL
32502
(850)432-6011
FAX 435-9001

The Bluffs Interior Lot 6
Orange Beach, AL

JOB #: Project Number
CAD: BK
CHECKED: HN
DATE: 3/05/2020

REVISIONS:

SEAL:

-PRELIMINARY- NOT FOR CONSTRUCTION

SHEET TITLE:
LEVEL 3 & LEVEL 4 PLANS

A004